# PLAN of proposed ALTERATIONS &c.

## at the BRADWALL REFORMATORY.

SCALE 8 Feet to One Inch.

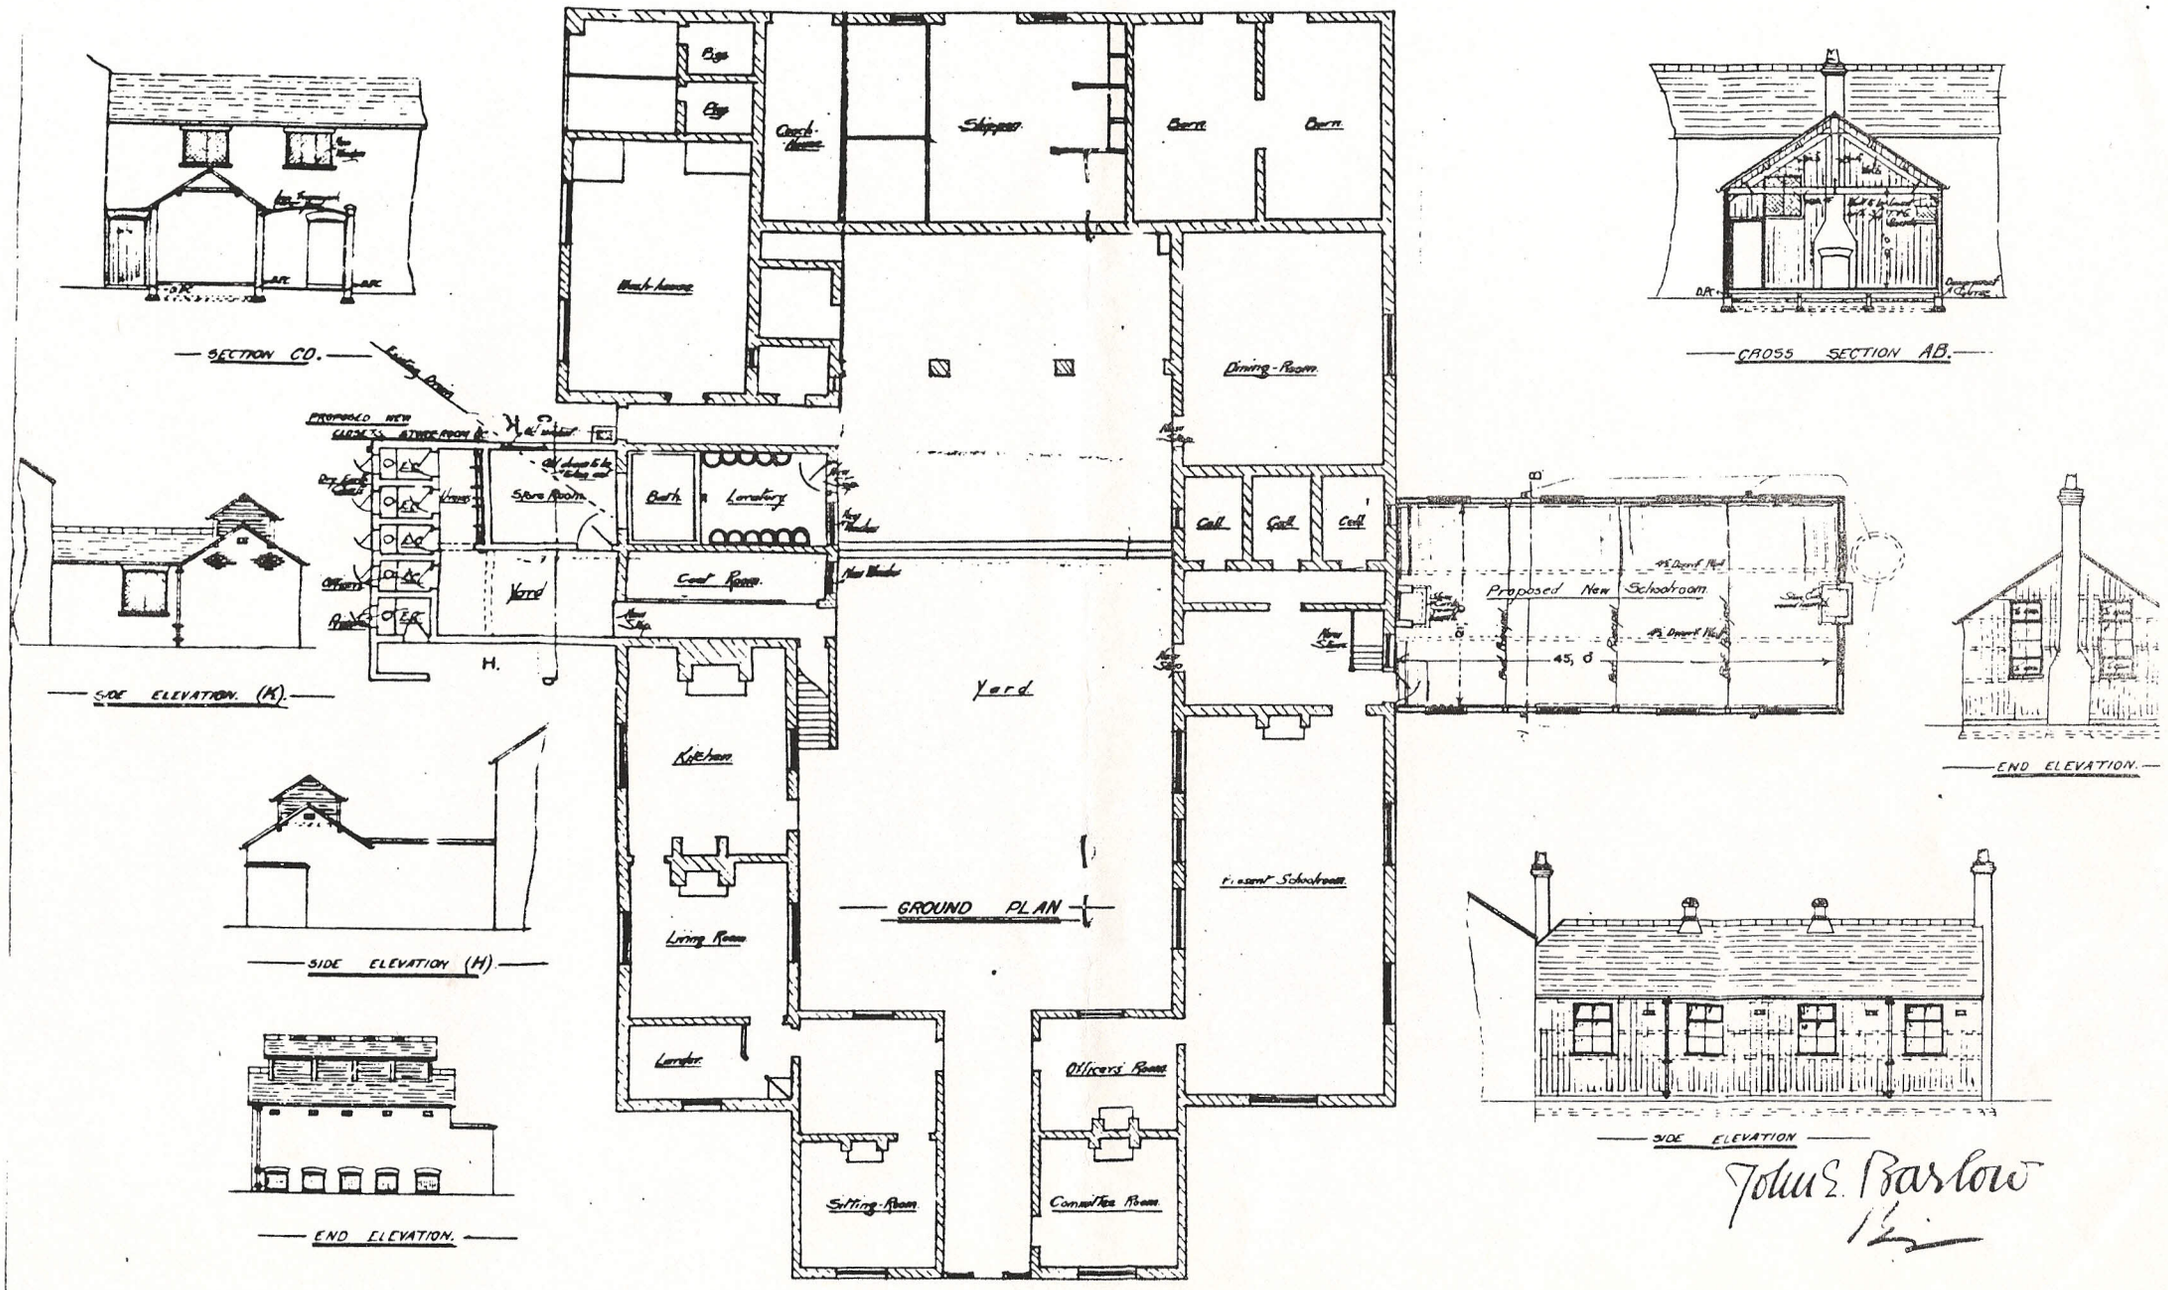


John E. Barlow